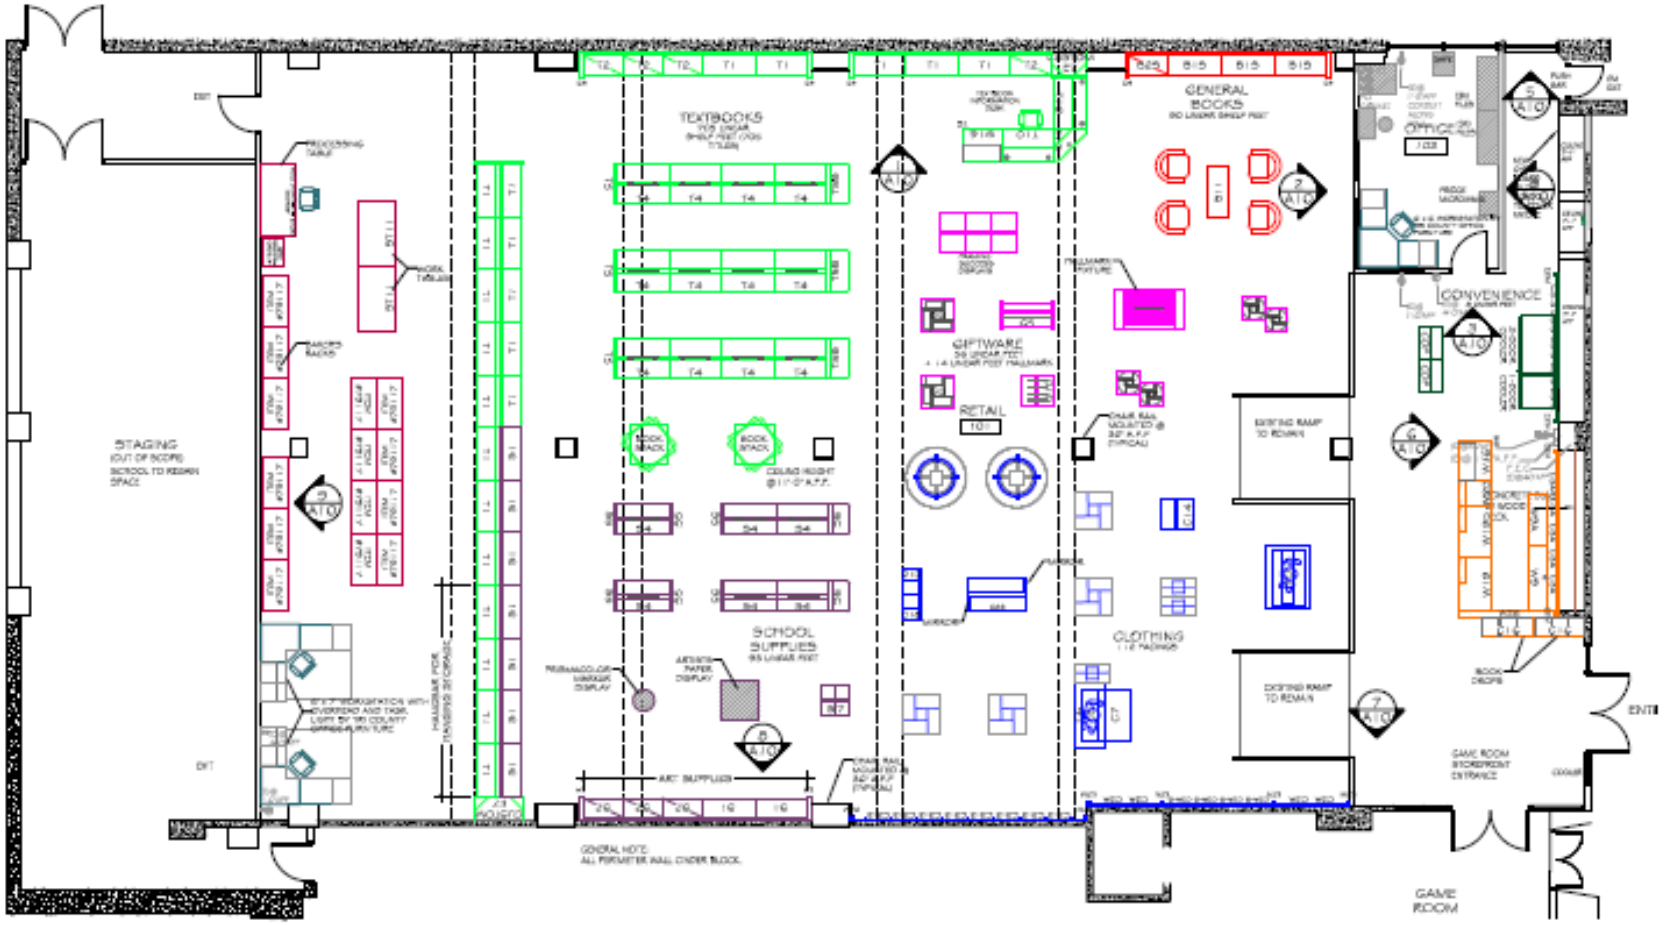

#1265 CONCORD UNIVERSITY BOOKSTORE

1 FIXTURE PLAN

SCALE: 1/4"=1'-0"

N

PLAN NORTH